MASTERTEMPLATE (TM) FOR ARCHICAD 18 BY BOBROW CONSULTING GROUP | ALL RIGHTS RESERVED | www.bobrow.com | www.atemplate.com

Users/patrick/Desktop/1_Career Items/Patrick's Work Projects/Songaia Units Projects/Garden Overlook/Project PLN/Fruit Trees Plan/Greater Neighborhood_r2.pln

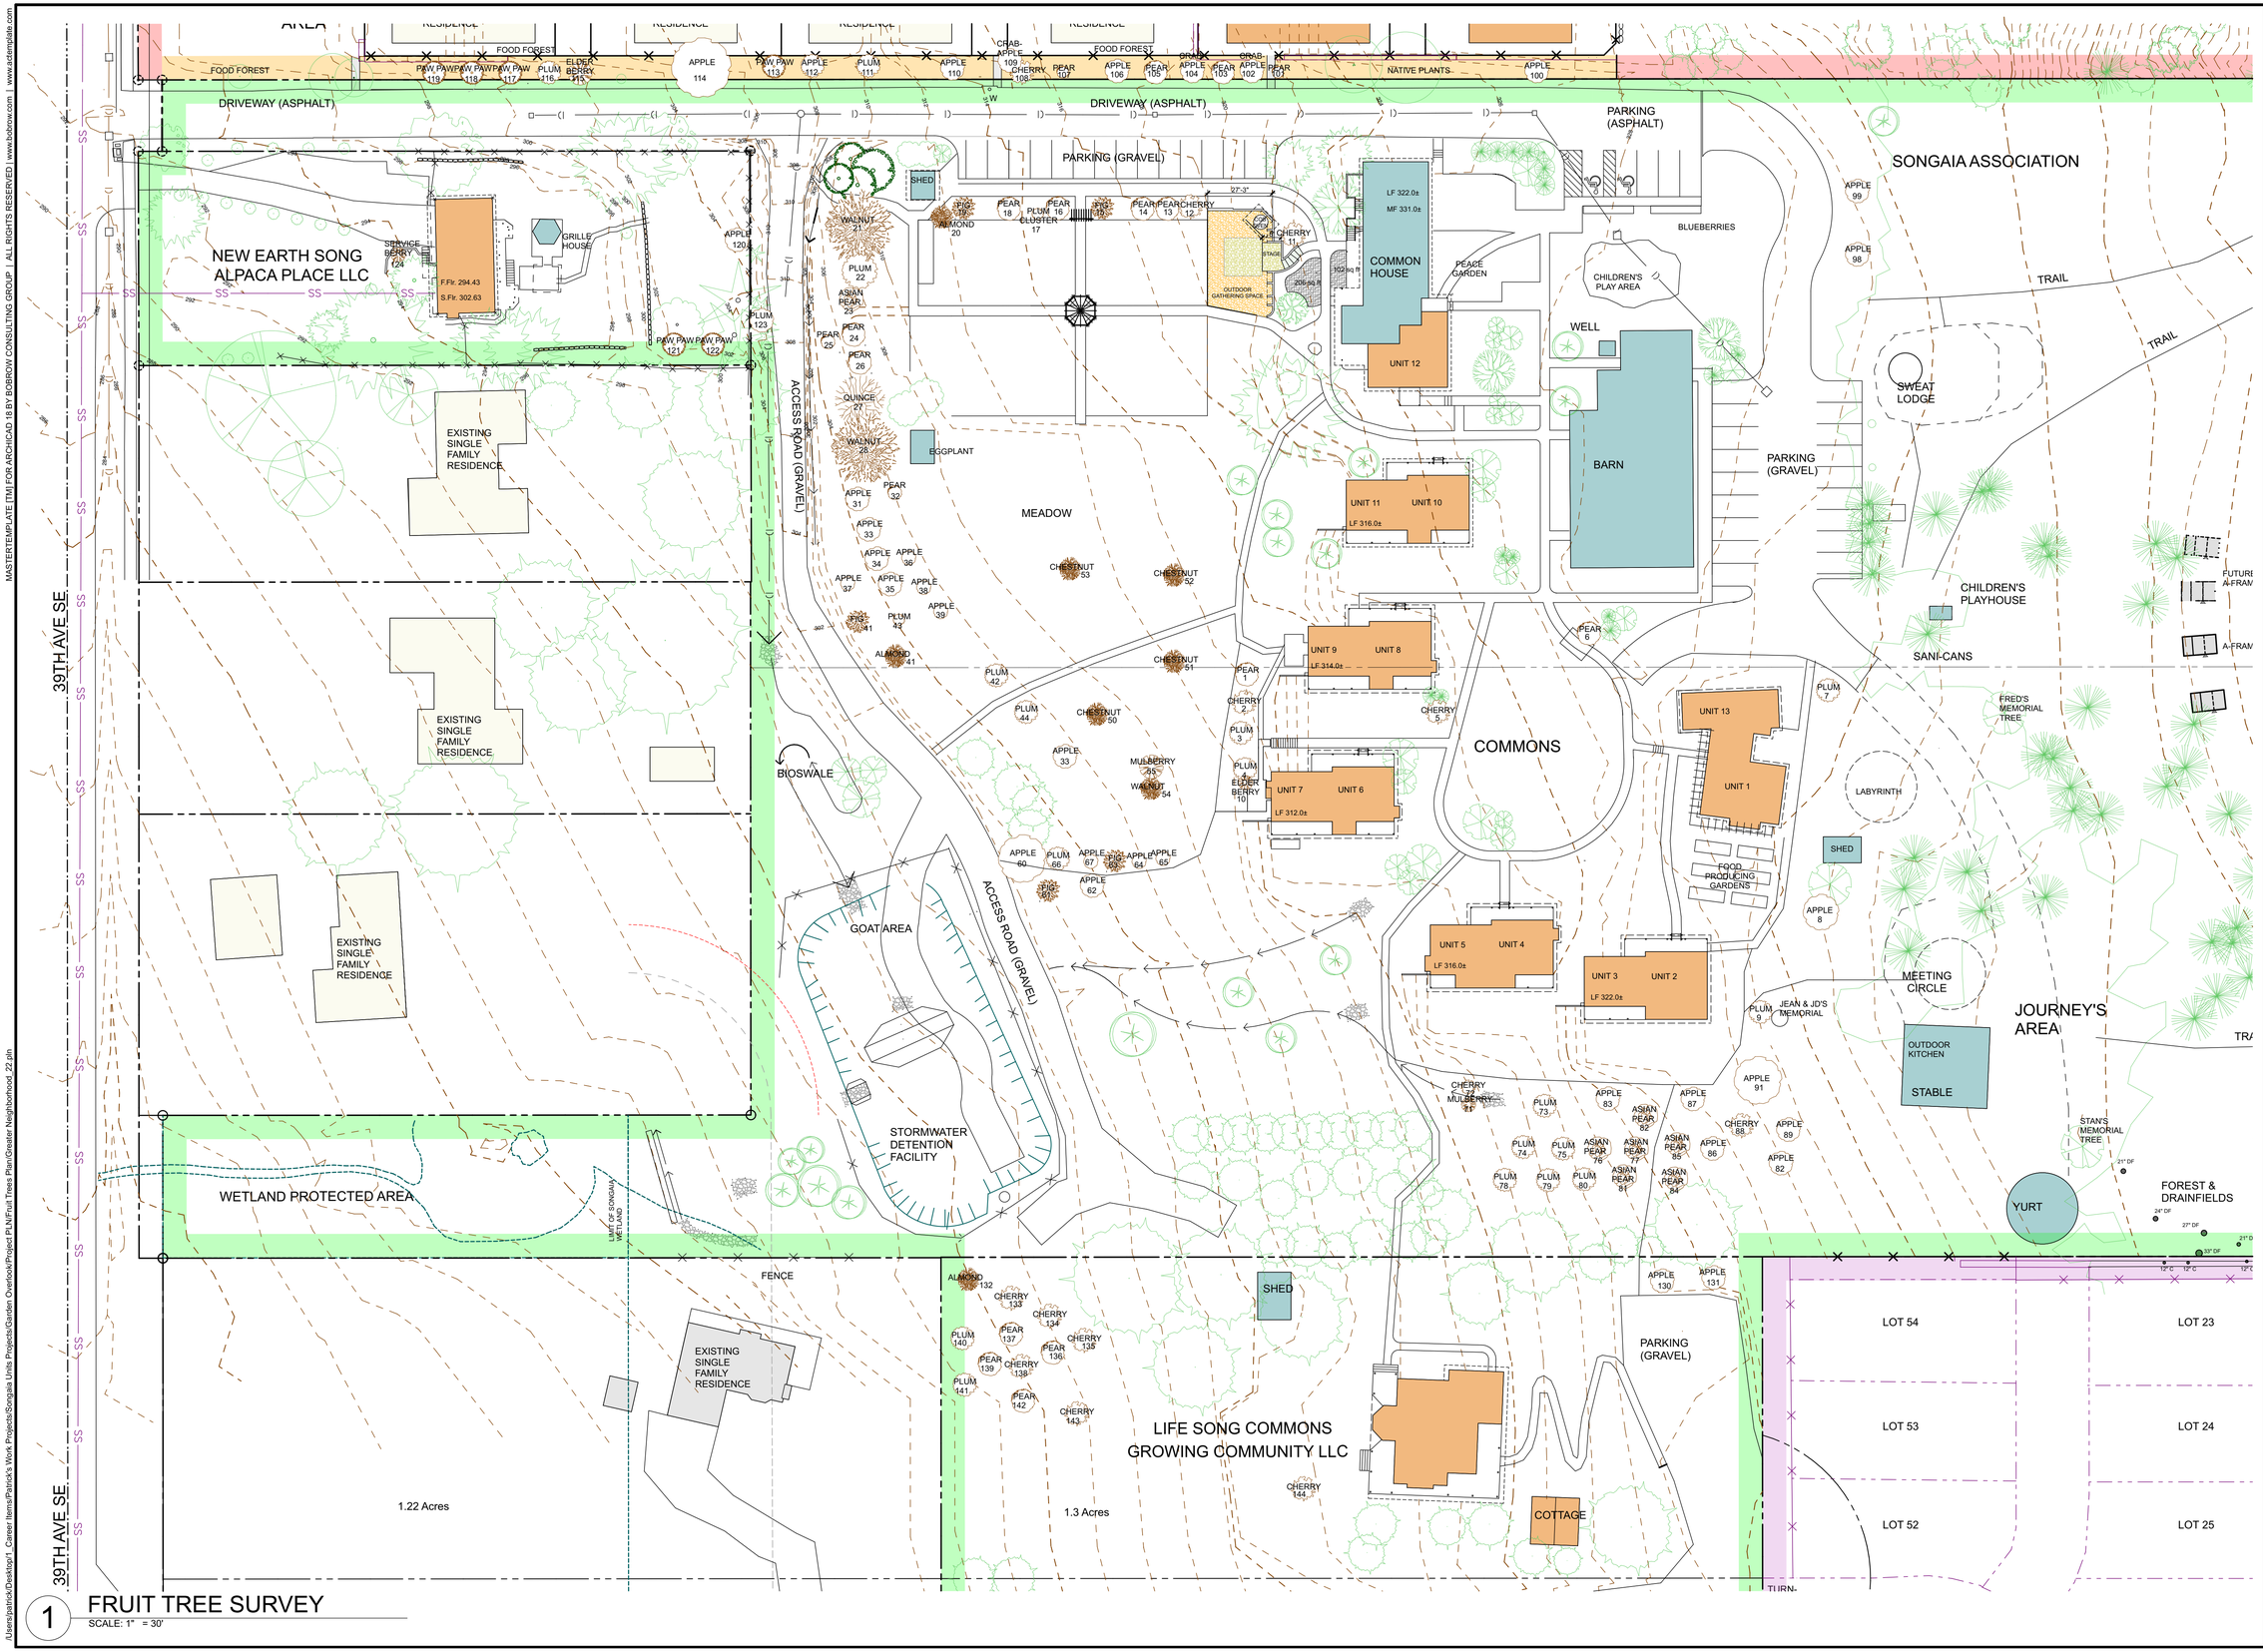

1 FRUIT TREE SURVEY
SCALE: 1" = 30'

Patrick K. Paul, Architect AIA
22405 39th AVENUE SE
BOTHELL, WA 98021
206 - 491 - 4135
425-216-2996 (FAX)
patricksea@aol.com

SEAL

THE GREATER NEIGHBORHOOD
GREATER NEIGHBOR ASSOC.
22401 39th AVENUE SE
BOTHELL, WA 98021

1" ACTUAL

IF THE ABOVE DIMENSION DOES NOT MEASURE ONE INCH (1") EXACTLY, THIS DRAWING WILL HAVE BEEN ENLARGED OR REDUCED, AFFECTING ALL LABELED SCALES.

BY	REVISIONS	DATE

Date:	9/23/20
Scale:	AS NOTED
Drawn:	
Job:	
Sheet	

X5

Plotted On: 9/23/20

MASTER SITE PLAN